
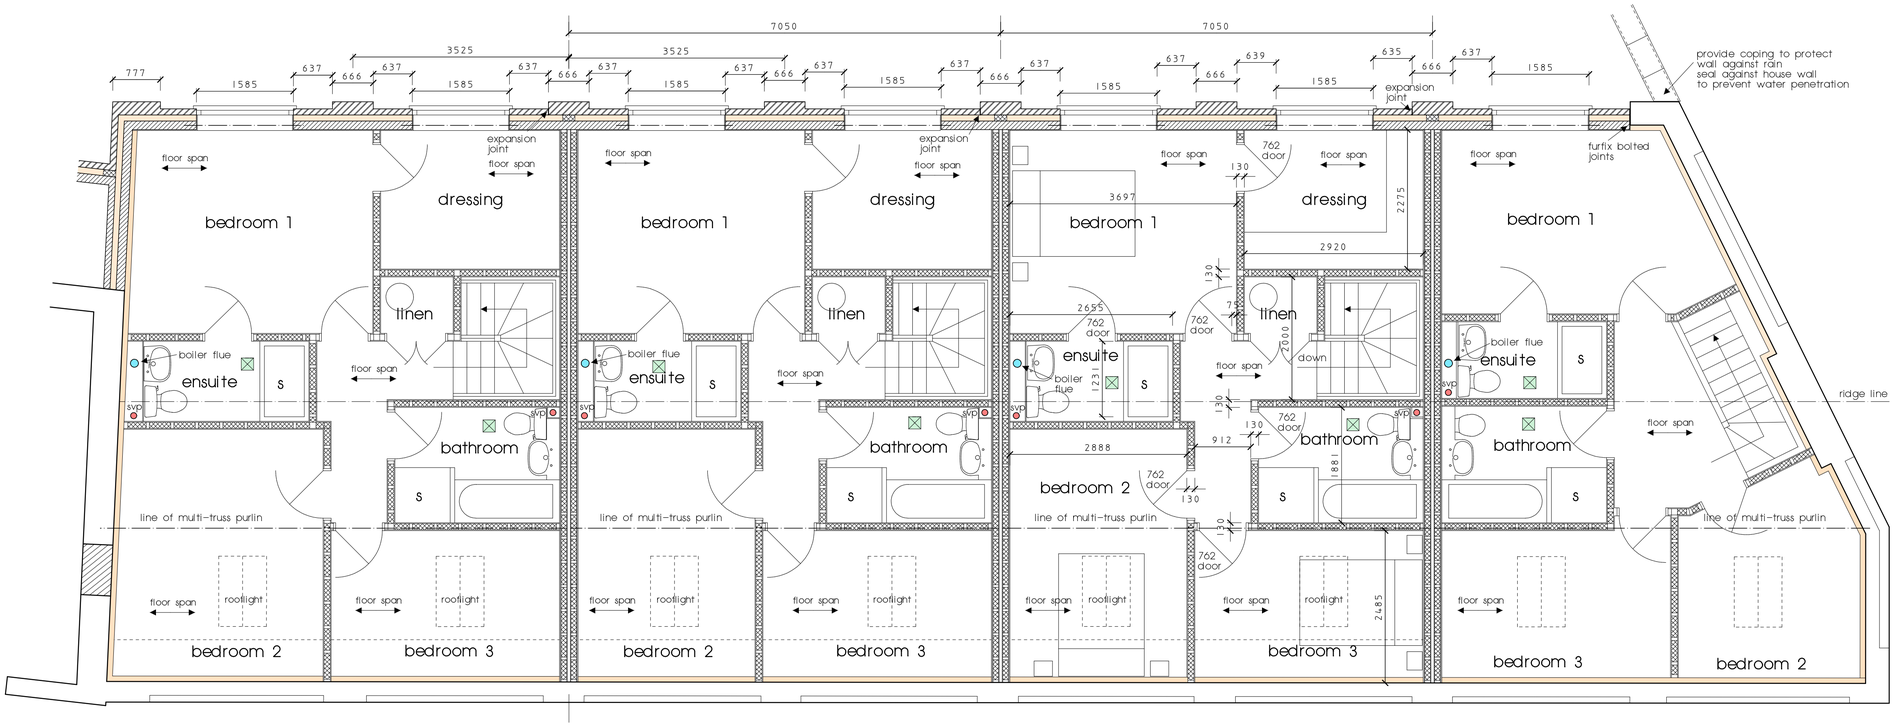


first floor plan

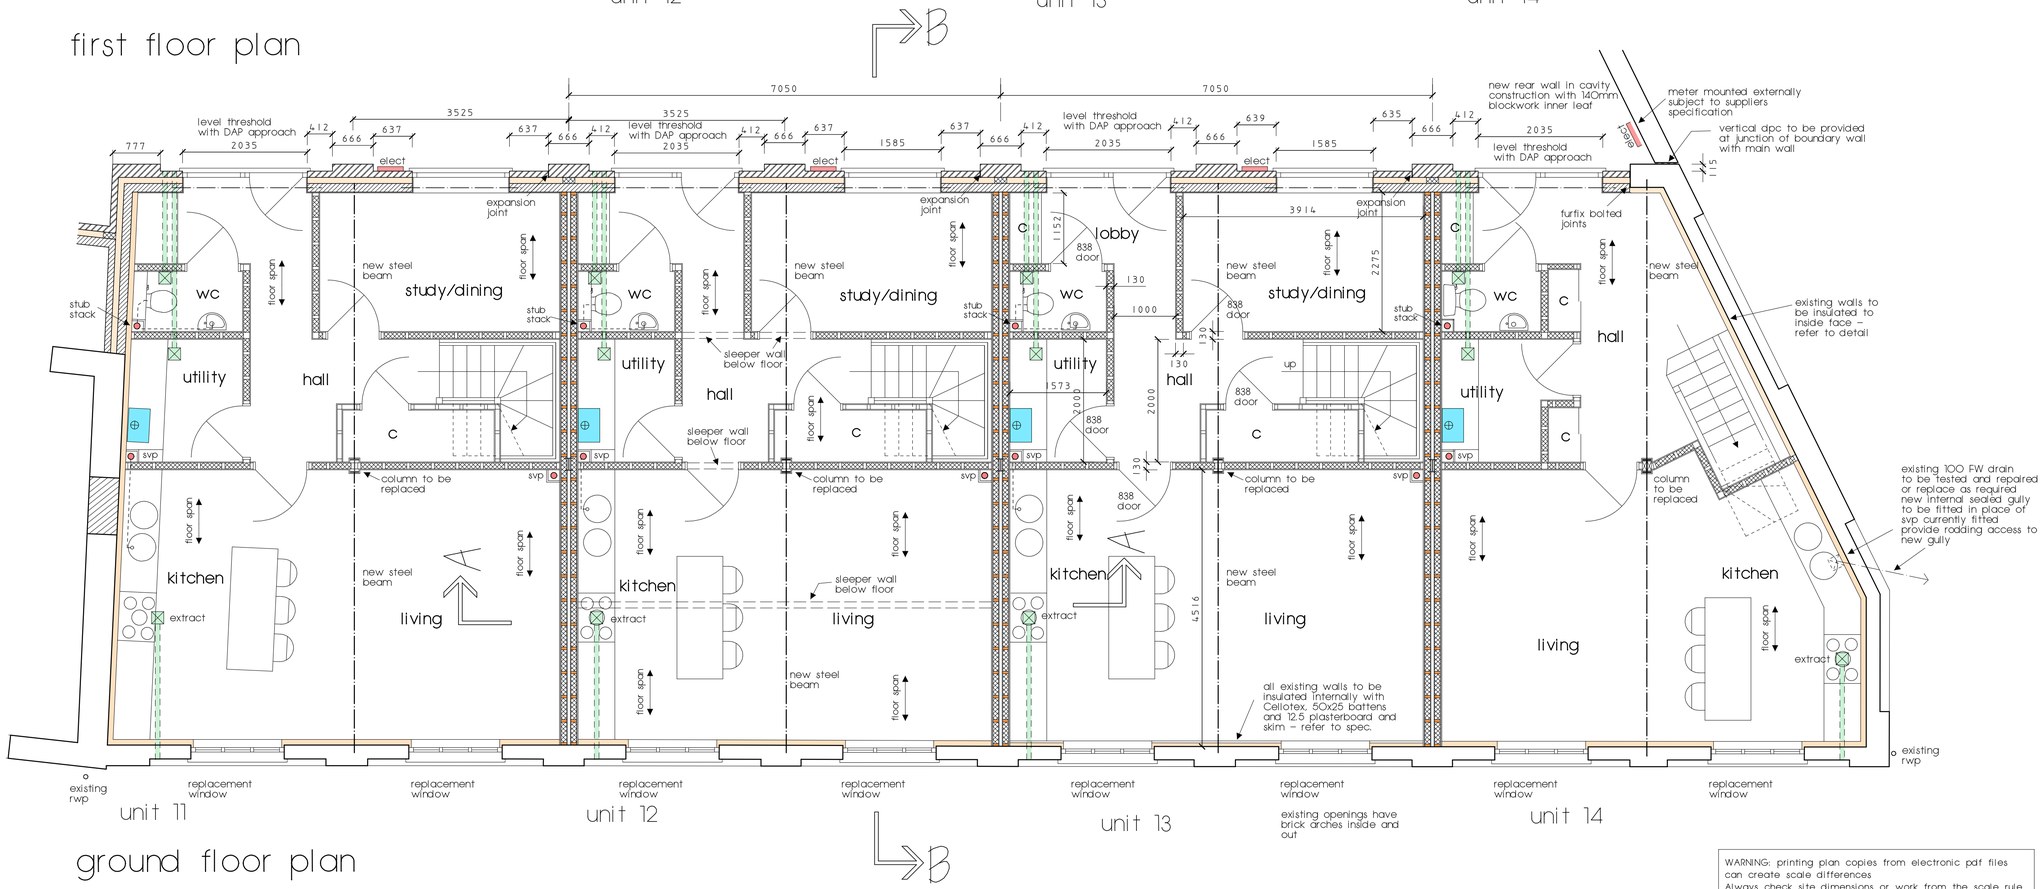

ground floor plan

0 2.5m

Britannia Works – Deanshanger

Building A – Units 11–14
Floor Plans

date: March 2017 | scale: 1:50 @ A1 | 2167–BLDG A–R1B

Edward Hunt & Co
Edward Hunt MRICS
Chartered Building Surveyor
Architectural Consultant
telephone 01442 865011
mobile 07852 314898
email: edward@edwardhunt.co.uk

WARNING: printing plan copies from electronic pdf files can create scale differences
Always check site dimensions or work from the scale rule drawn on the plan or dimensions shown on plan