

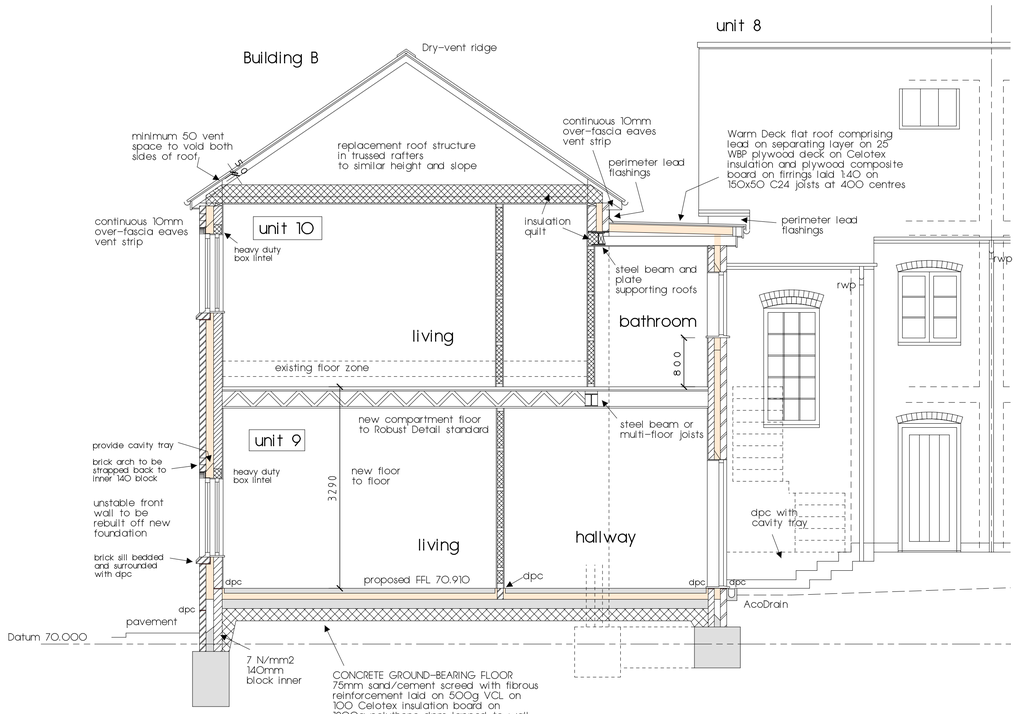


section A-A

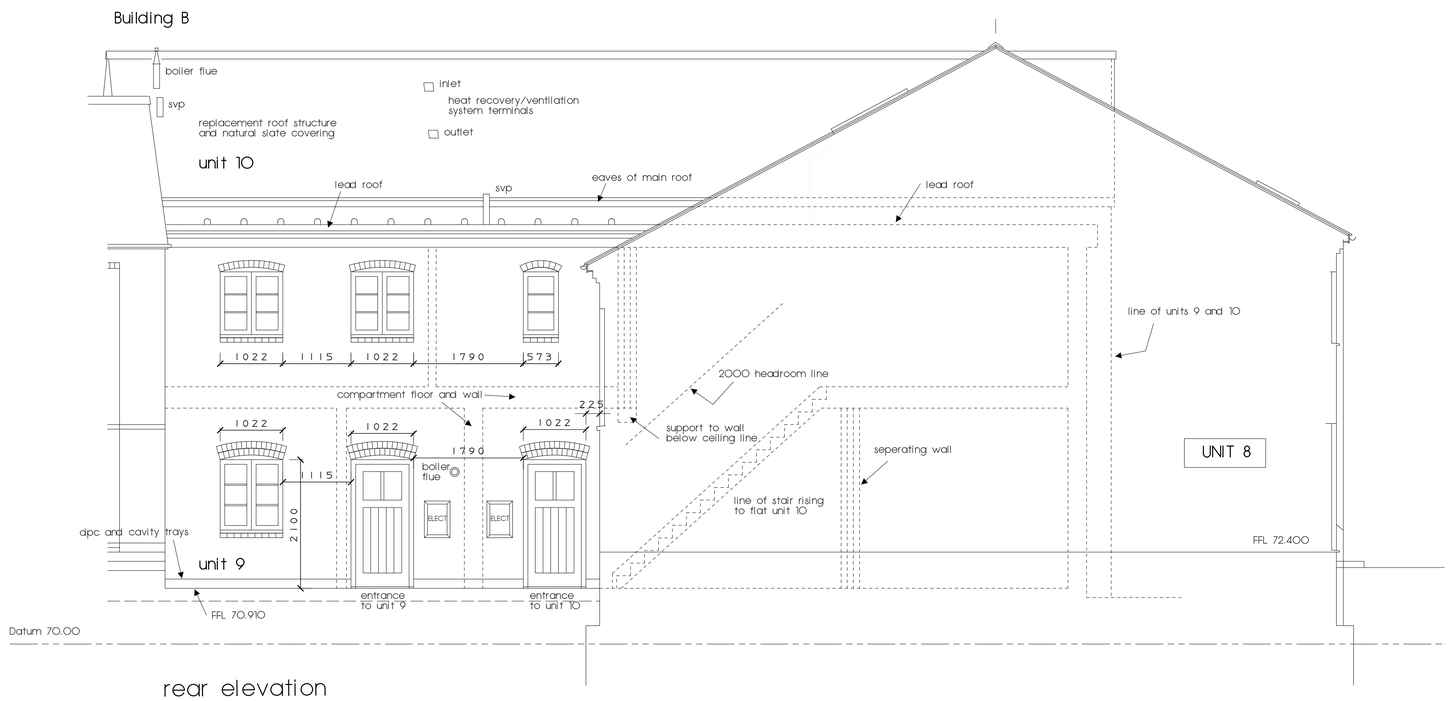


rear elevation

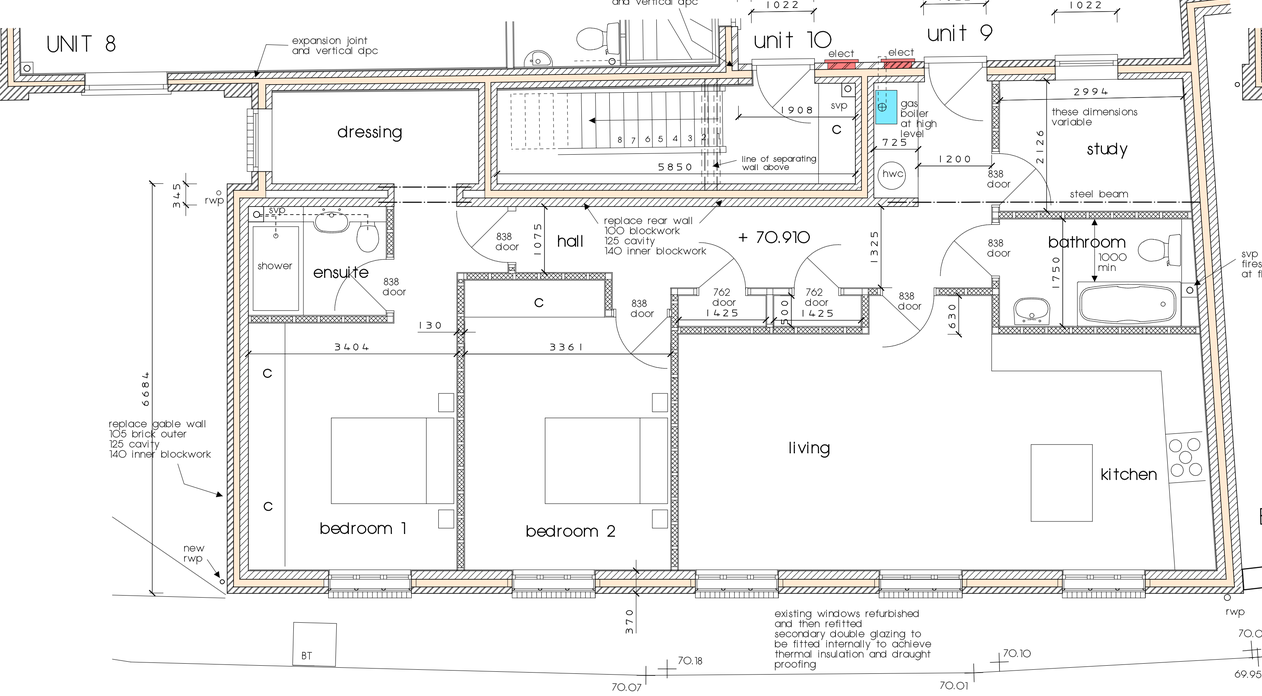

unit 9

Building B ground floor plan

Building A

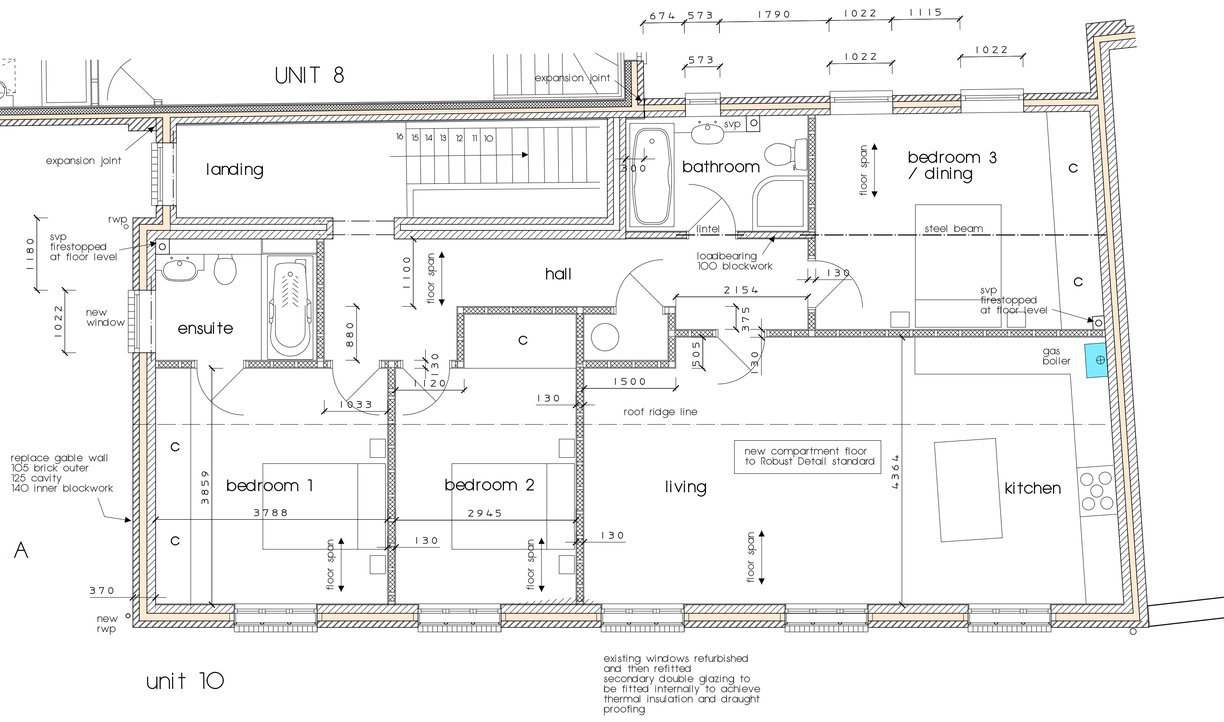

unit 10

Building B first floor plan

0 2.5m

WARNING: printing plan copies from electronic pdf files can create scale differences
Always check site dimensions or work from the scale rule drawn on the plan or dimensions shown on plan

Britannia Works – Deanshanger

Building B – Flat Units 9 and 10
Floor Plans and Section

date: May 2017 | scale: 1:50 @ A1 | 2167-BLDG B-R1E

Edward Hunt & Co
Edward Hunt MRICS
Chartered Building Surveyor
Architectural Consultant
telephone 01442 865011
mobile 07852 314898
email: edward@edwardhunt.co.uk
RICS