

WARNING: printing plan copies from electronic pdf files can create scale differences
Always check site dimensions or work from the scale rule drawn on the plan or dimensions shown on plan

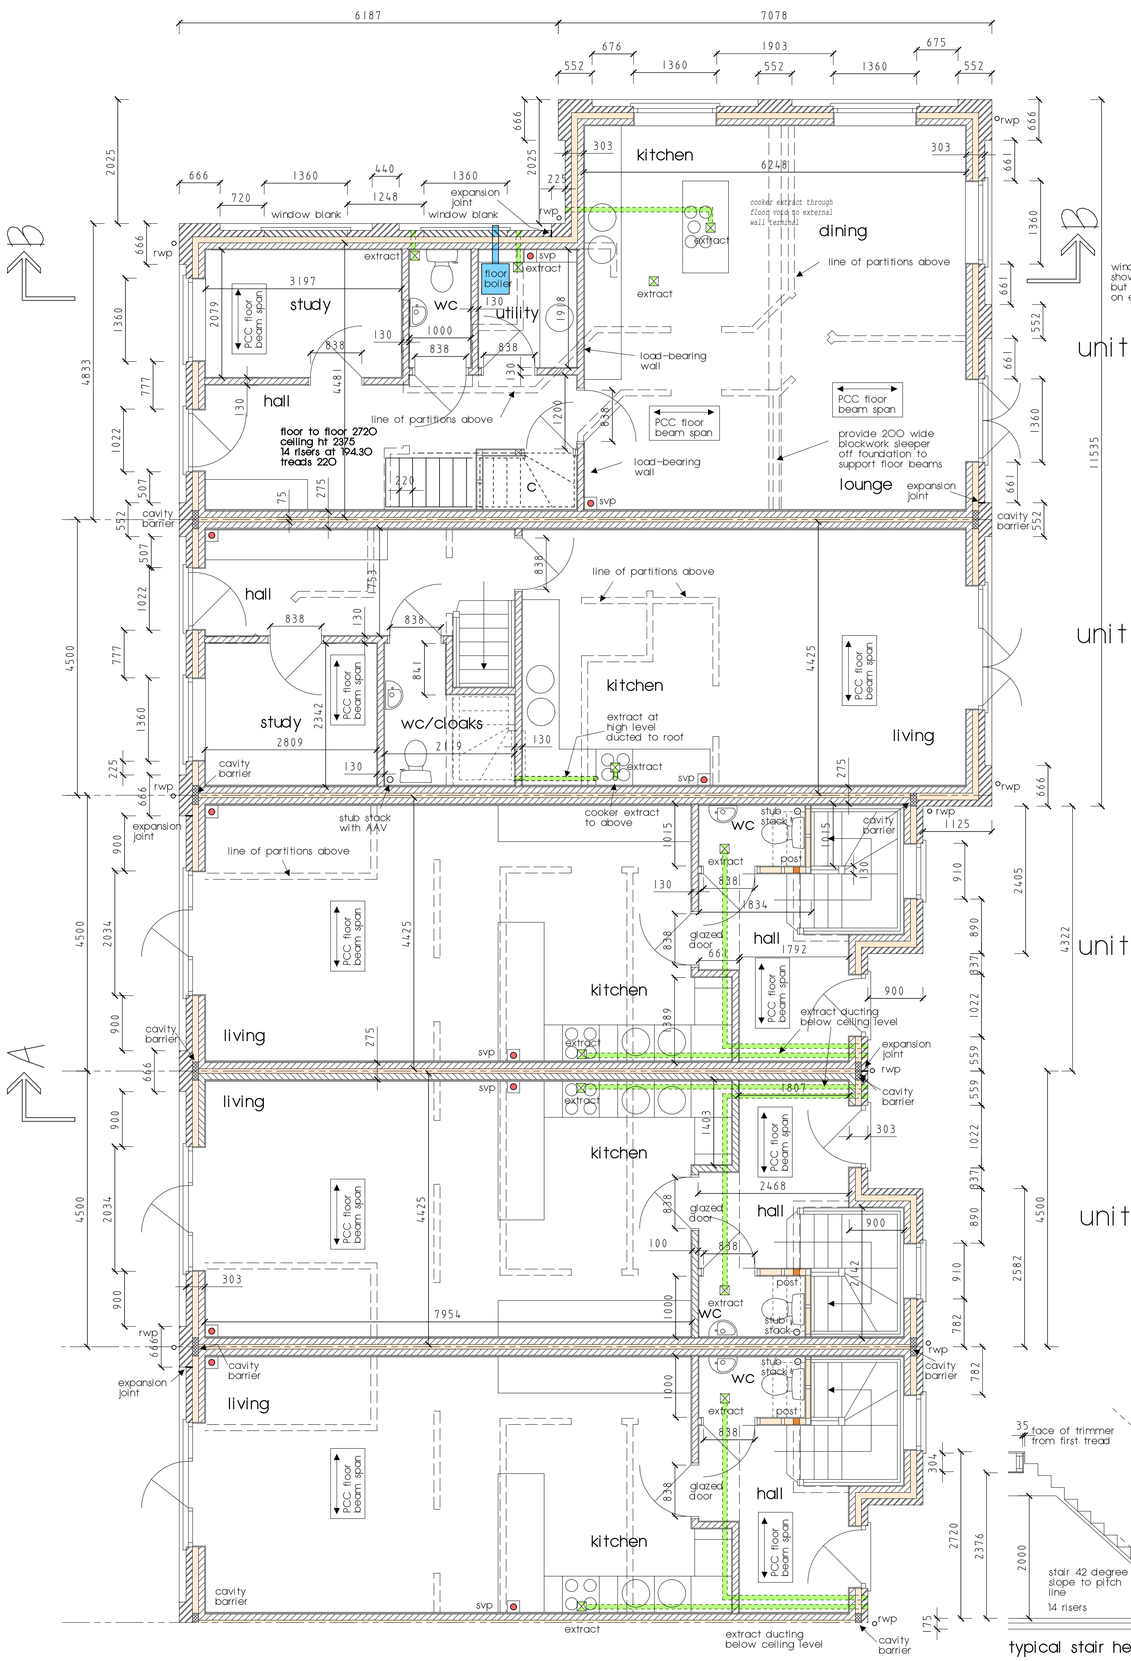

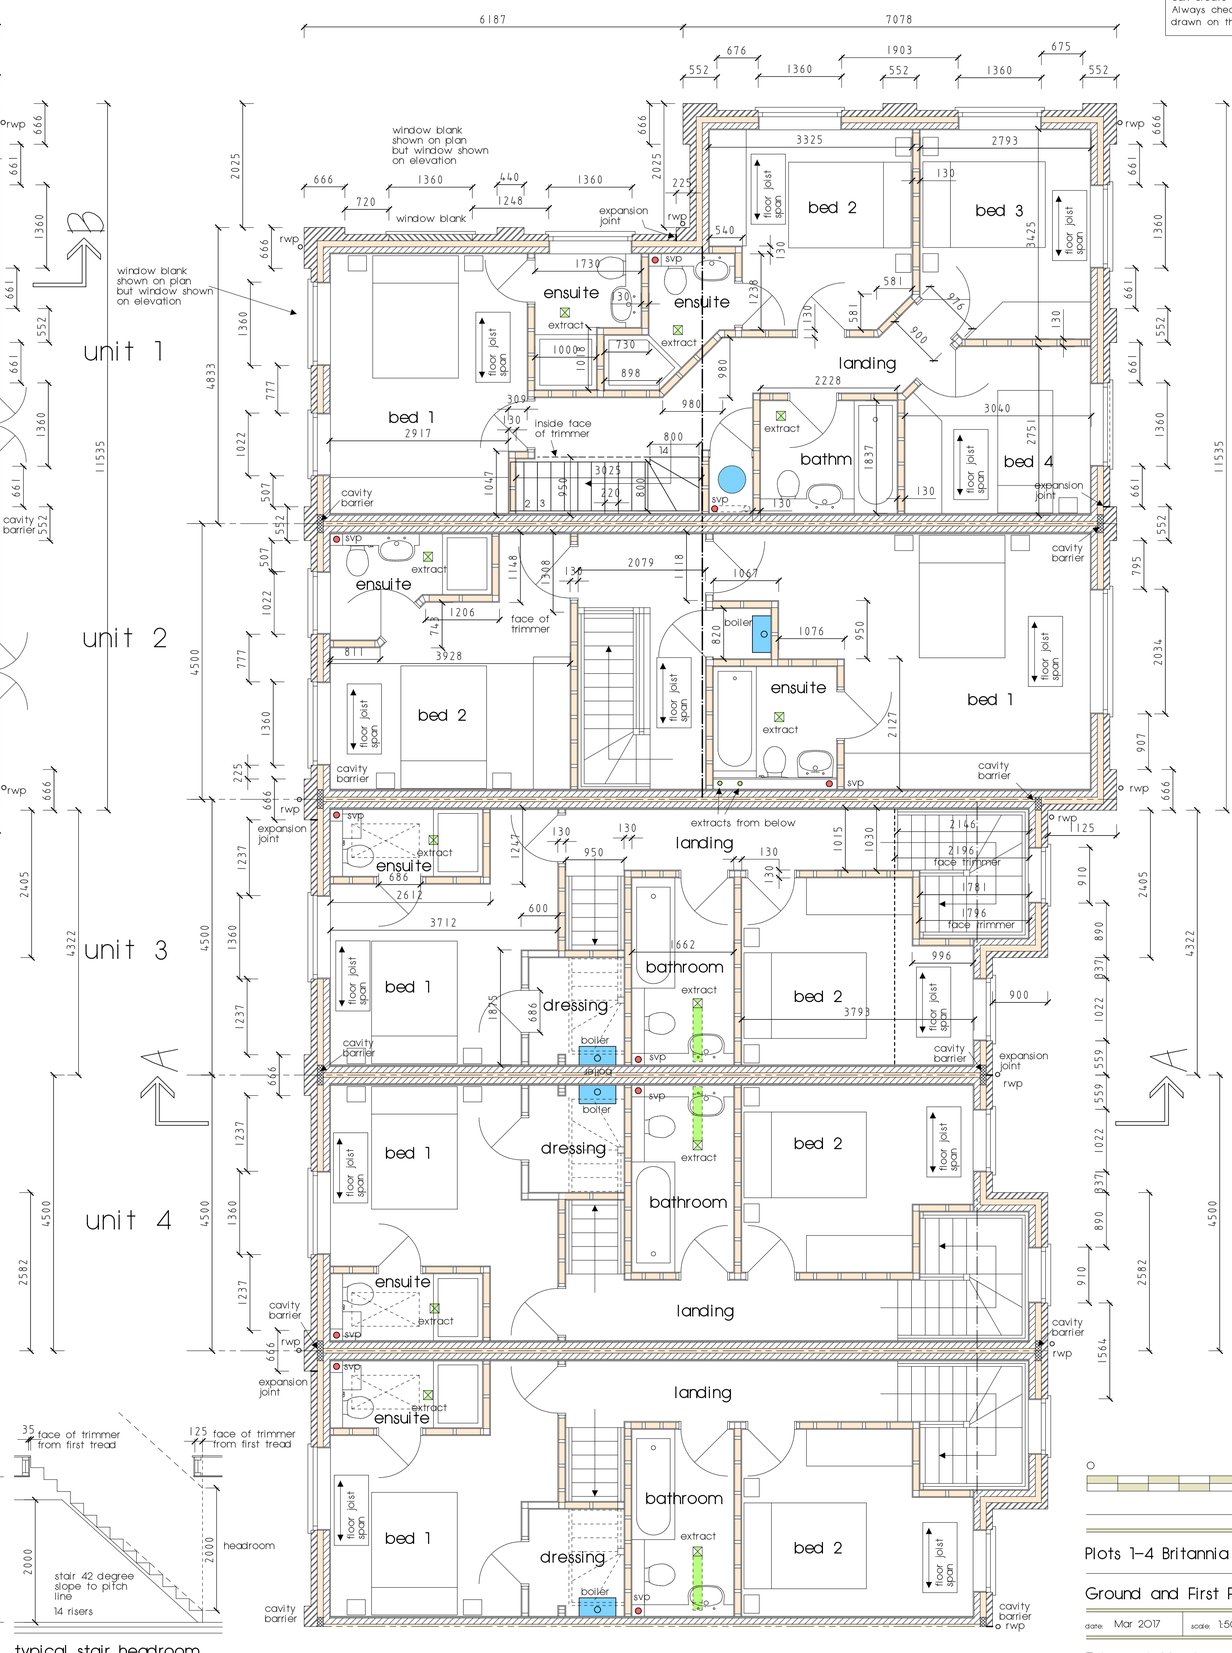

0 2.5m

Plots 1–4 Britannia Works – Deanshanger

Ground and First Floor Plans

date: Mar 2017 | scale: 1:50 @ A1 | drawing no. 2167–R50G

Edward Hunt & Co
Edward Hunt MRICS
Chartered Building Surveyor
Architectural Consultant
telephone 01442 865011
mobile 07852 316898
email: edward@edwardhunt.co.uk
RICS